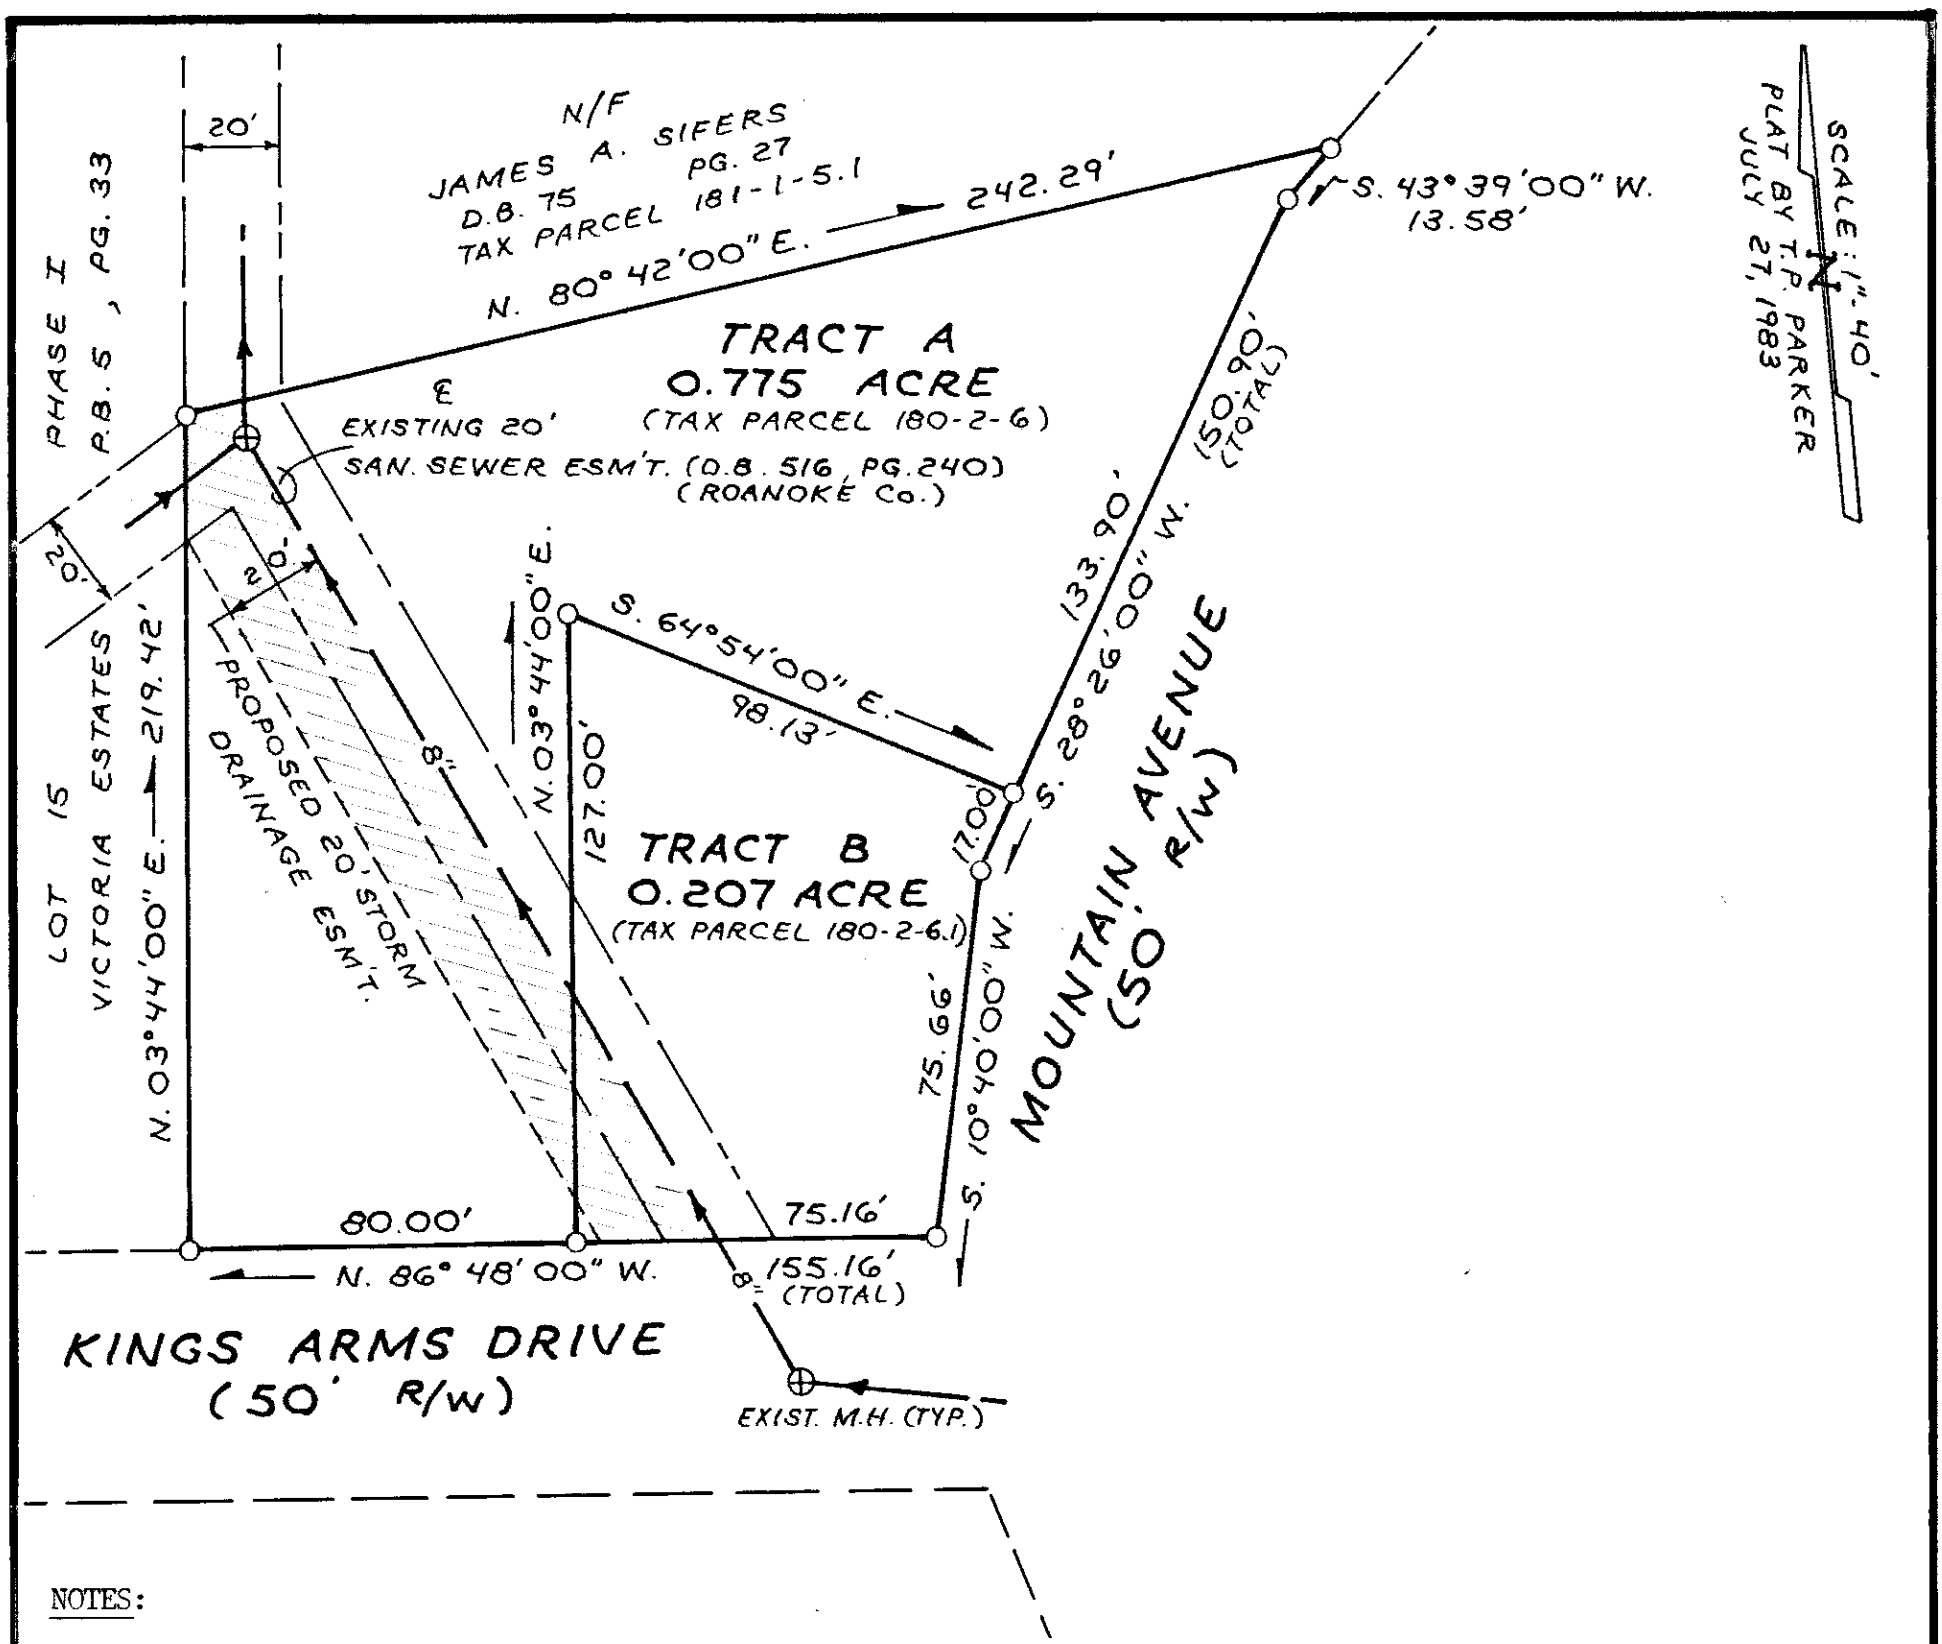

NOTES:

1. PRESENT OWNERS: MELVIN RANDOLPH LONG & RAMONA J. LONG
2. TAX MAP NUMBERS: 180-2-6 & 180-2-6.1
3. LEGAL REFERENCE: DEED BOOK 648, PAGE 423
4. NO TITLE REPORT FURNISHED.
5. PROPERTY IN F.E.M.A. DEFINED ZONE C.
6. PLAT PREPARED FROM PLAT BY T.P. PARKER, L.S. FOR MELVIN RANDOLPH LONG DATED JULY 27, 1983.

IN THE CLERK'S OFFICE FOR THE CIRCUIT COURT OF THE CITY OF SALEM, VIRGINIA, THIS MAP WAS PRESENTED AND WITH THE CERTIFICATE OF ACKNOWLEDGEMENT THERETO ANNEXED, ADMITTED TO RECORD AT 12:43 O'CLOCK P.M. ON THIS 31 DAY OF October, 19 94, IN PLAT BOOK ____, PAGE ____.

TESTE: Chance Crawford
CLERK

Karen W Kyle
DEPUTY CLERK

APPROVED:

John D. Abbott 11-8-93
CITY ENGINEER, CITY OF SALEM DATE

COMMONWEALTH OF VIRGINIA
RICHARD K. LOCKE
No. 970
10/6/93
LAND SURVEYOR

EASEMENT PLAT
PREPARED FOR

AL COOPER

SHOWING NEW PROPOSED 20' STORM DRAINAGE EASEMENT
SITUATE ALONG EXISTING SANITARY SEWER EASEMENT
THROUGH THE LANDS OF MELVIN R. LONG
CITY OF SALEM, VIRGINIA
PREPARED OCTOBER 28, 1993
JOB NUMBER 93043-1

SCALE: 1"=40'

0' 40' 80' 120'

BALZER AND ASSOCIATES INC.
REFLECTING TOMORROW

BALZER AND ASSOCIATES, INC., 1208 CORPORATE CIRCLE, ROANOKE, VIRGINIA 24018

3K5 p84