046

062

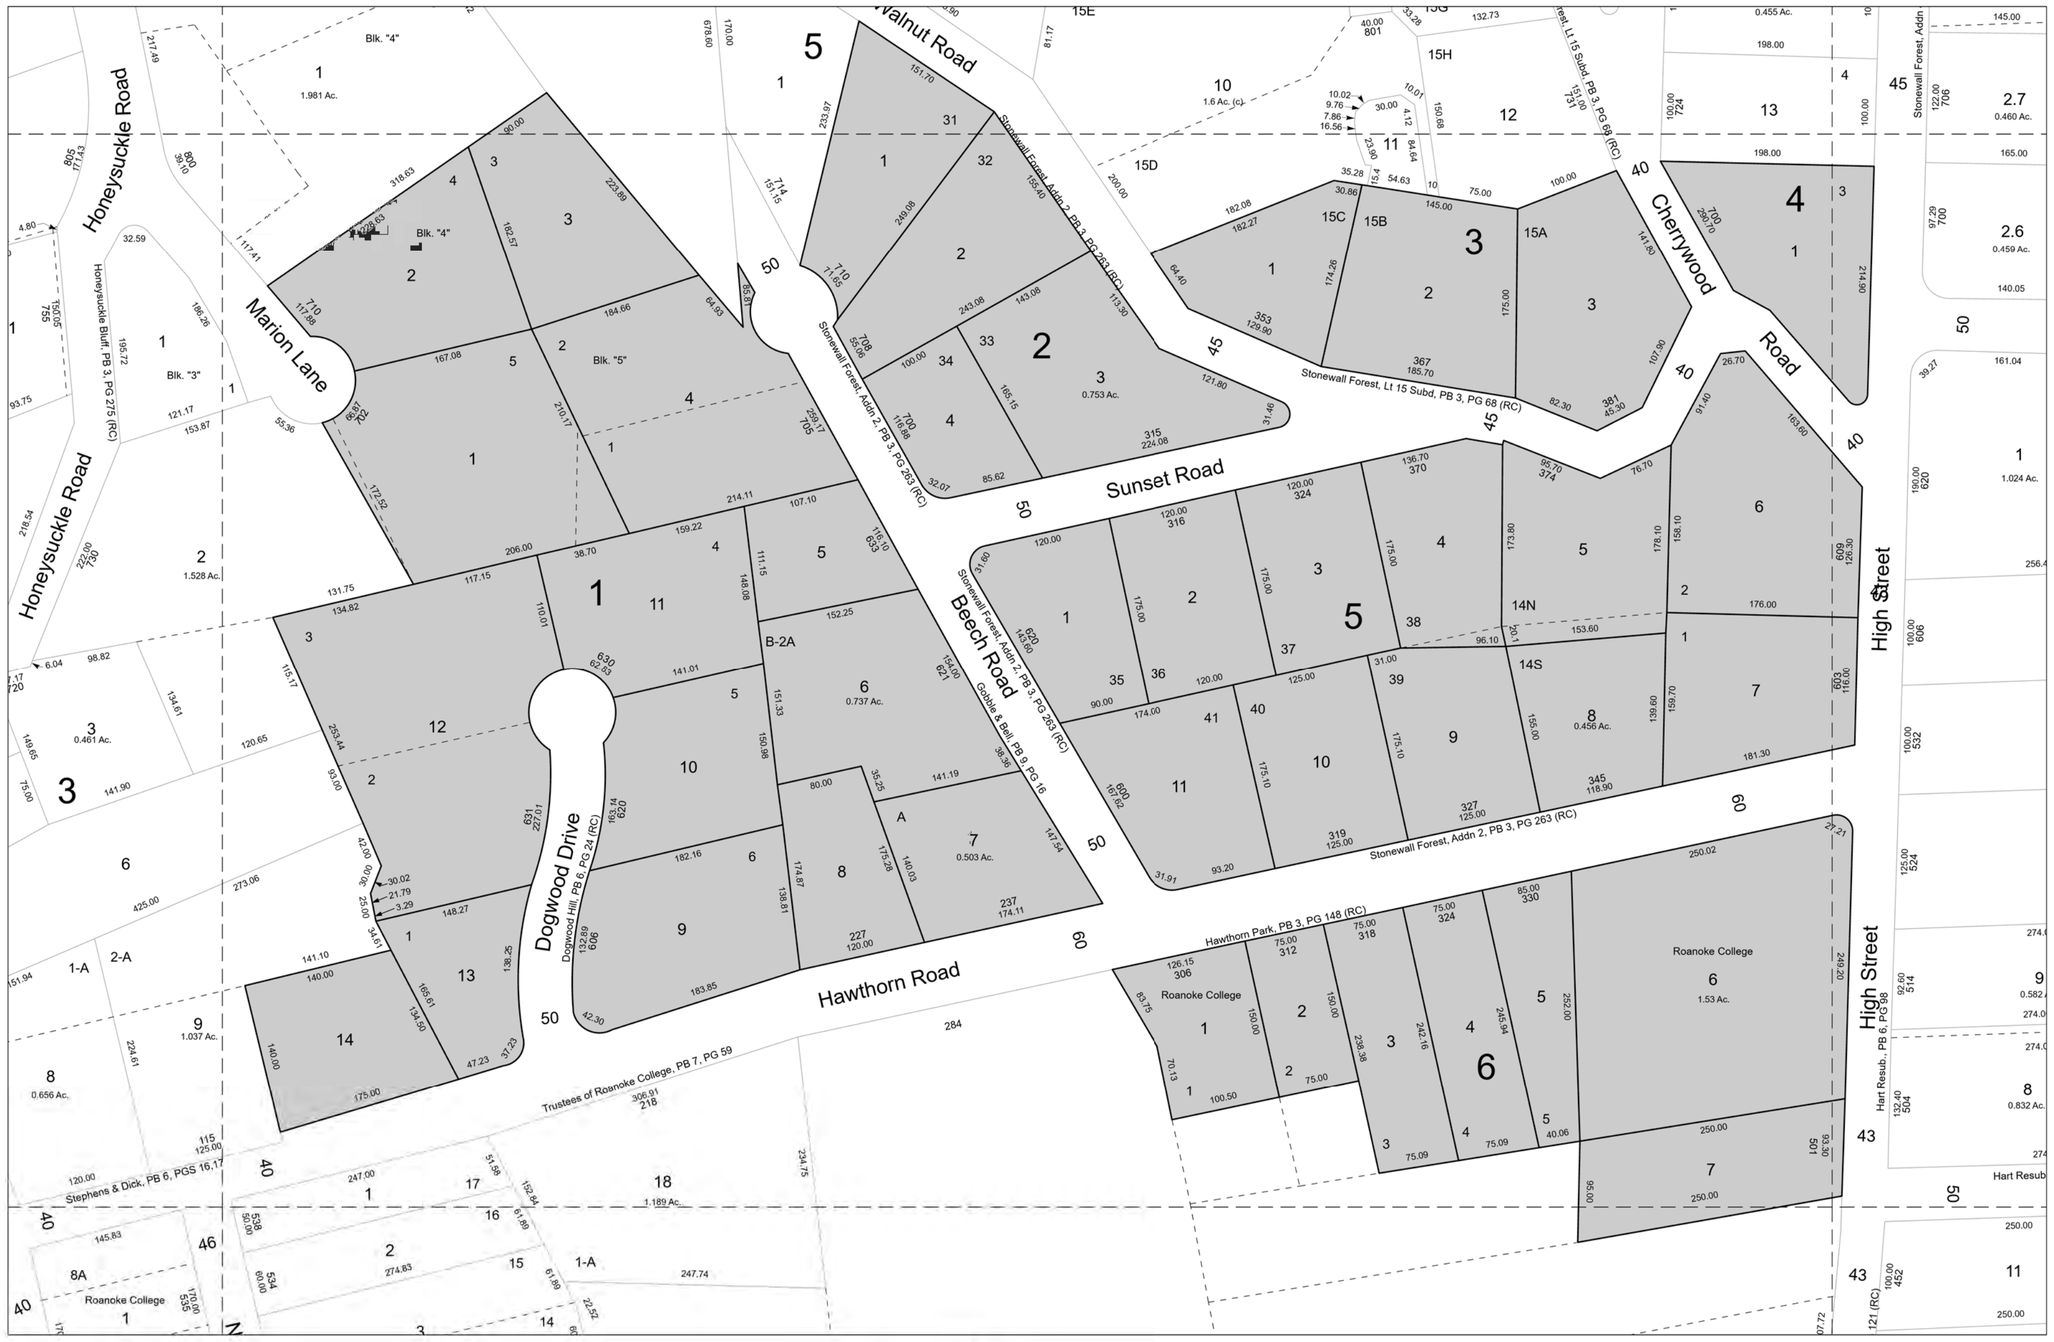

060

071

CITY OF SALEM
COMMUNITY DEVELOPMENT
DEPARTMENT
21 S. BRUFFEY ST.
SALEM, VIRGINIA 24153-0869
(540) 375-3032

N

MAPPING COMPUTED ON THE VIRGINIA STATE PLANE COORDINATE SYSTEM - SOUTH ZONE - ADJUSTED TO THE NORTH AMERICAN DATUM OF 1983. TIC COORDINATE INFORMATION IS AVAILABLE IN THE CITY OF SALEM COMMUNITY DEVELOPMENT DEPARTMENT.

1 Inch=100 Feet

100 50 0 100

Feet

Map Features

- Subdivision Lines
- Tax Map Grid
- City of Salem Boundary
- Tax Parcel 061
- City of Salem Parcels

MAP NUMBER 061

MAY 2020